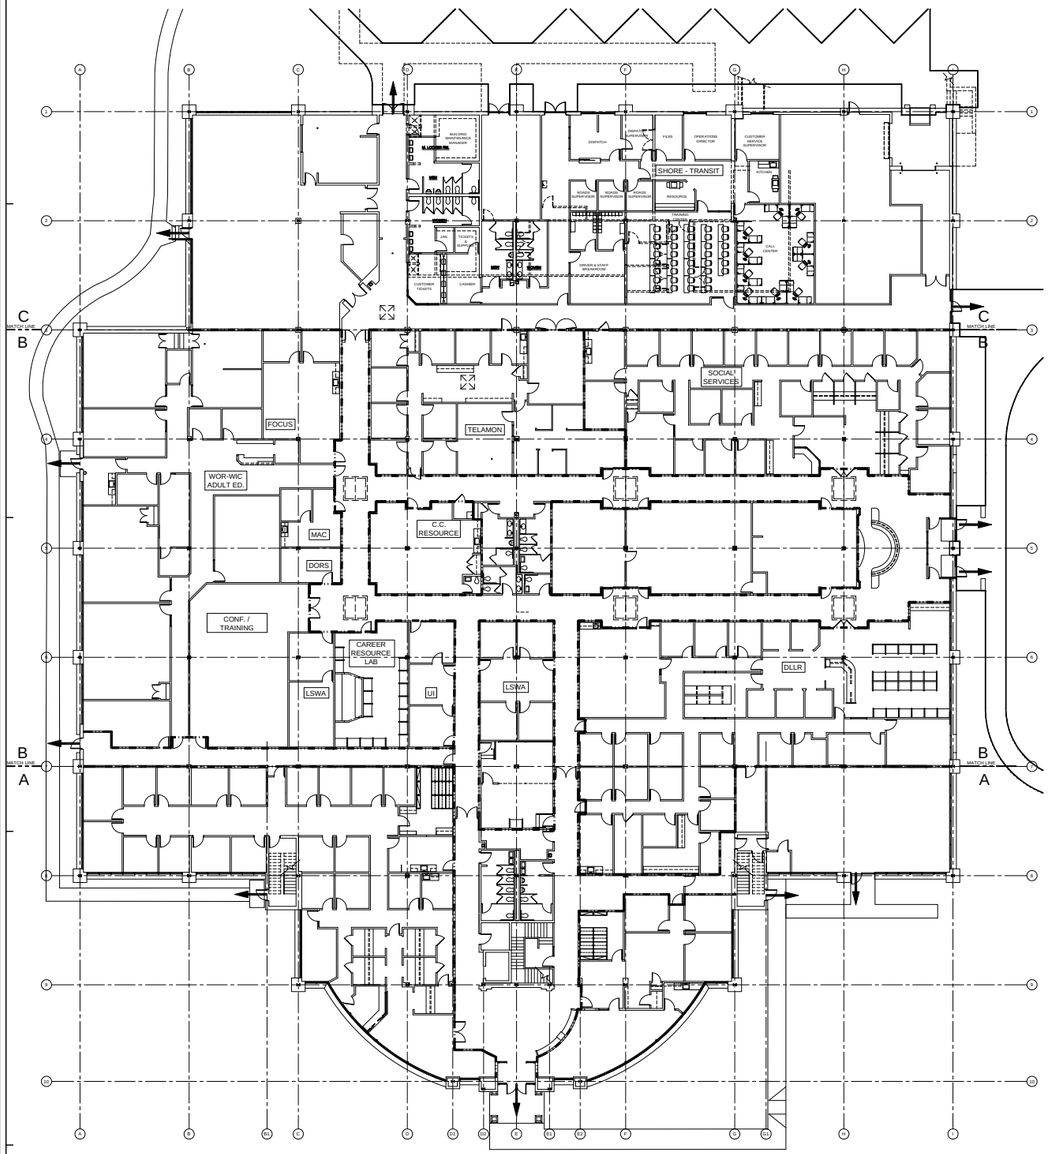

1 OVERALL FIRST FLOOR PLAN
SCALE: 1/16" = 1'-0"

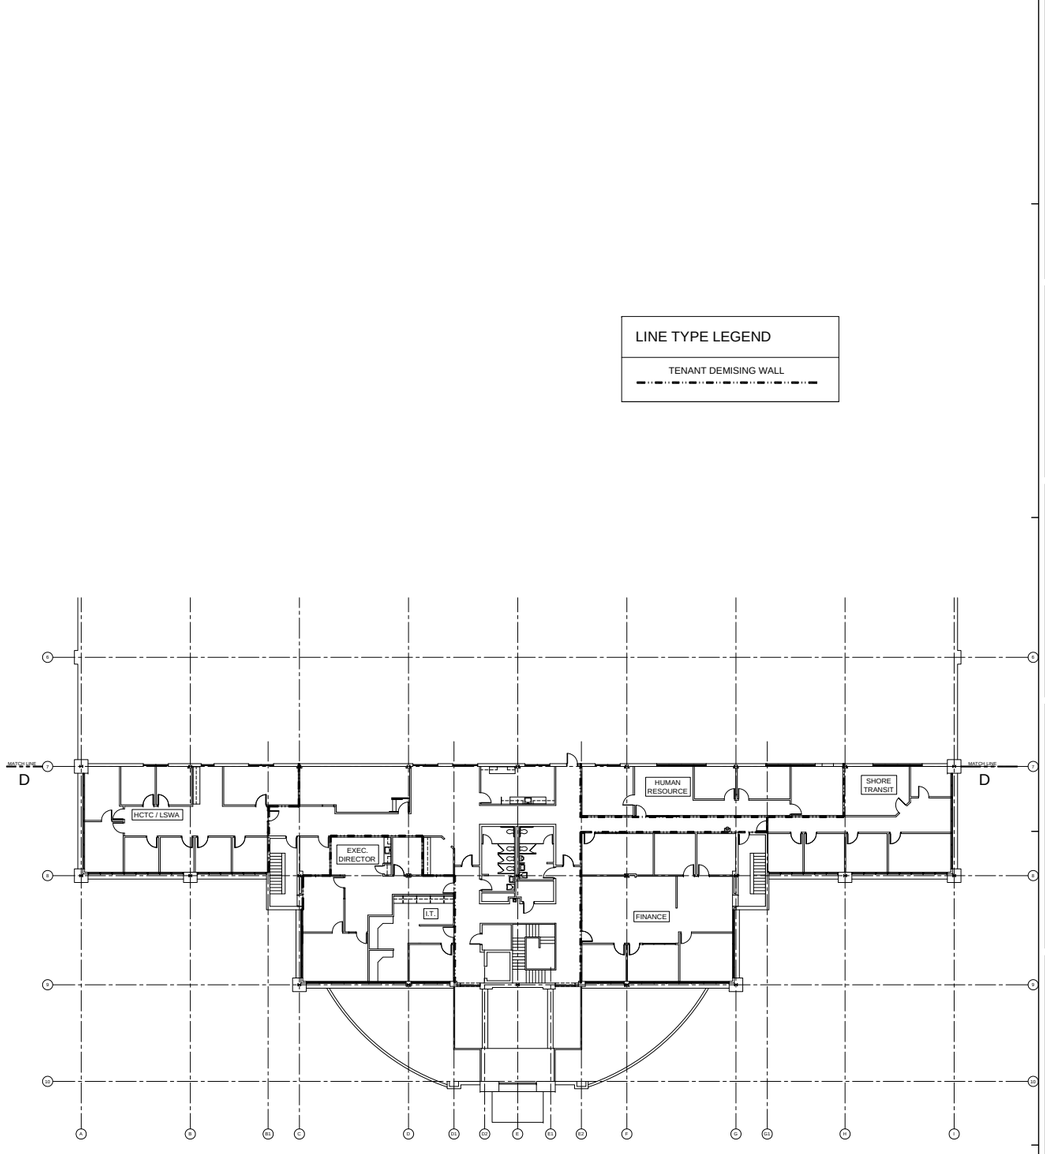

2 OVERALL SECOND FLOOR PLAN
SCALE: 1/16" = 1'-0"

LINE TYPE LEGEND

TENANT DEMISING WALL

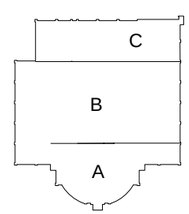

KEY PLAN FIRST FLOOR
NTS

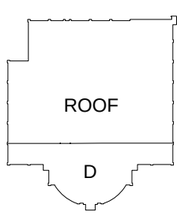

KEY PLAN SECOND FLOOR
NTS

PROJECT NORTH

REVISIONS

NO.	DATE	REMARKS

NO.	DATE	REMARKS

COPYRIGHT 2022
DOCUMENTS MARKED STAMPED OR ISSUED AS "PRELIMINARY" ARE NOT TO BE USED FOR REGULATORY APPROVALS, PERMITS OR CONSTRUCTION UNLESS BY THE EXPRESS WRITTEN CONSENT OF THE ARCHITECT.

BIDDER ASSUMES ALL RESPONSIBILITY FOR THE CORRECTNESS OF ALL DIMENSIONS AND CONDITIONS SHOWN ON THESE DRAWINGS. BIDDER SHALL NOTIFY THE ARCHITECT OF ANY DISCREPANCIES OR OMISSIONS PRIOR TO SUBMITTING BID.

CONTRACTOR SHALL VERIFY AND BE RESPONSIBLE FOR ALL DIMENSIONS AND CONDITIONS ON THE JOB. THE ARCHITECT MUST BE NOTIFIED OF ANY VARIATIONS FROM THE DIMENSIONS AND CONDITIONS SHOWN BY THESE DRAWINGS.

ARCHITECTURE ENGINEERING INCORPORATED
310 MAMMONS ST. • SUITE 100 • SALISBURY, MARYLAND
(410) 742-7229 • FAX (410) 742-9001

TRI - COUNTY MULTI-PURPOSE CENTER
BUILDING ENVELOPE AND INTERIOR RENOVATION
SALISBURY, MARYLAND

OVERALL FIRST AND SECOND FLOOR TENANT SEPERATION PLAN

PRINT DATE: 11.1.2010
ETT PROJ. NO.: 09-035
DESIGNED BY: JT
DRAWN BY: RW
SCALE: AS NOTED
STAGE: ISSUED FOR BID
DWG. FILE: 09-035-A100

A 100