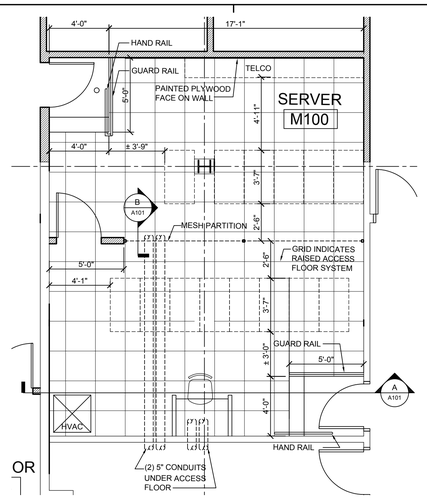

2 SERVER ROOM RAISED ACCESS FLOOR SYSTEM
SCALE: 1/4" = 1'-0"

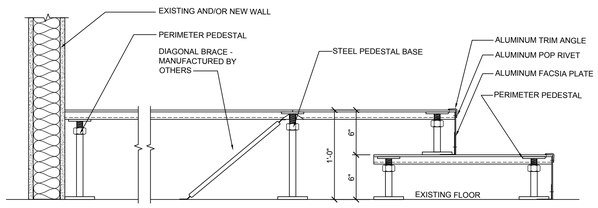

A RAISED ACCESS FLOOR DETAIL
SCALE: 1 1/2" = 1'-0"

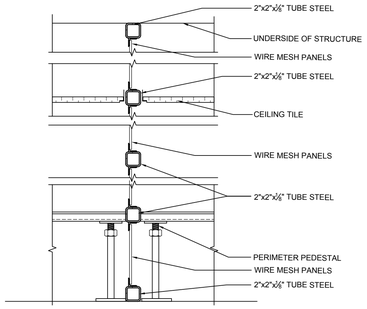

BASIS OF DESIGN: MAJOR PARTITIONS (1-866-638-4761) INSTALL PARTITION IN ACCORDANCE TO MANUFACTURER'S WRITTEN RECOMMENDATION.

B WIRE MESH PARTITION
SCALE: 1 1/2" = 1'-0"

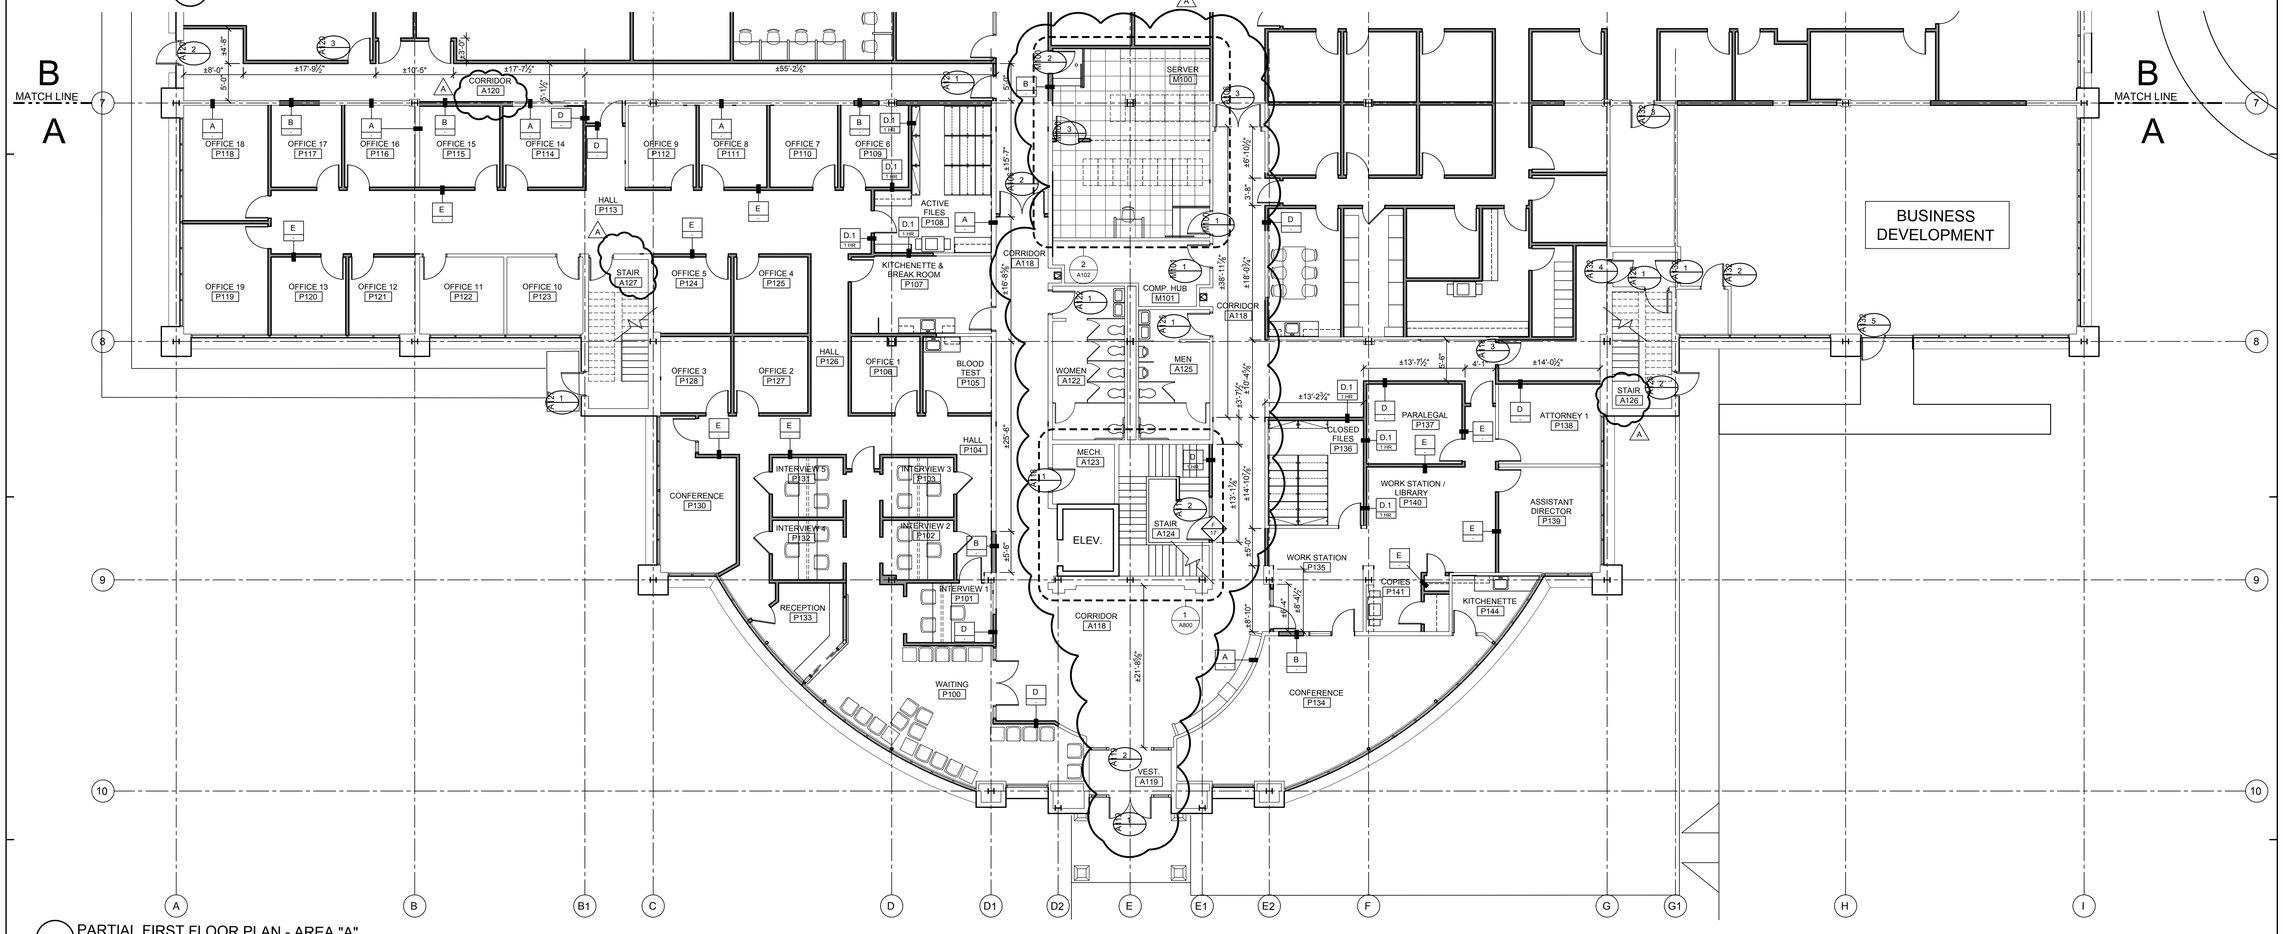

1 PARTIAL FIRST FLOOR PLAN - AREA "A"
SCALE: 1/8" = 1'-0"

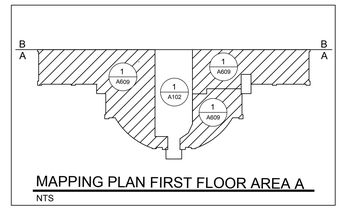

MAPPING PLAN FIRST FLOOR AREA A
NTS

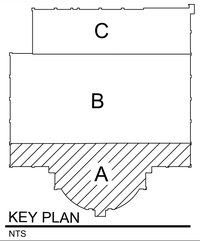

KEY PLAN
NTS

REVISIONS

NO.	DATE	REMARKS	NO.	DATE	REMARKS
	11-23-10	ADDED ROOM CALLOUTS			

I CERTIFY THAT THESE DOCUMENTS WERE PREPARED OR APPROVED BY ME, AND THAT I AM A DULY LICENSED ARCHITECT UNDER THE LAWS OF THE STATE OF MARYLAND

KEITH KOTTI, LICENSE NO. 4457
EXPIRATION DATE: 2/20/2012

ARCHITECTURE ENGINEERING INCORPORATED
KOTTI
310 HAMMOND ST. - SUITE 100 SALISBURY, MARYLAND
(410) 749-7229 - FAX (410) 749-0001

TRI - COUNTY MULTI-PURPOSE CENTER
BUILDING ENVELOPE AND INTERIOR RENOVATION
SALISBURY, MARYLAND

PARTIAL FIRST FLOOR PLAN - AREA "A"

PRINT DATE: 11.1.2010
IOTT PROJ. NO.: 09-035
DESIGN BY: KI
DRAWN BY: JT / EW
SCALE: AS NOTED
STAGE: ISSUED FOR BID
DWG. FILE: 09-035-A101

A 101