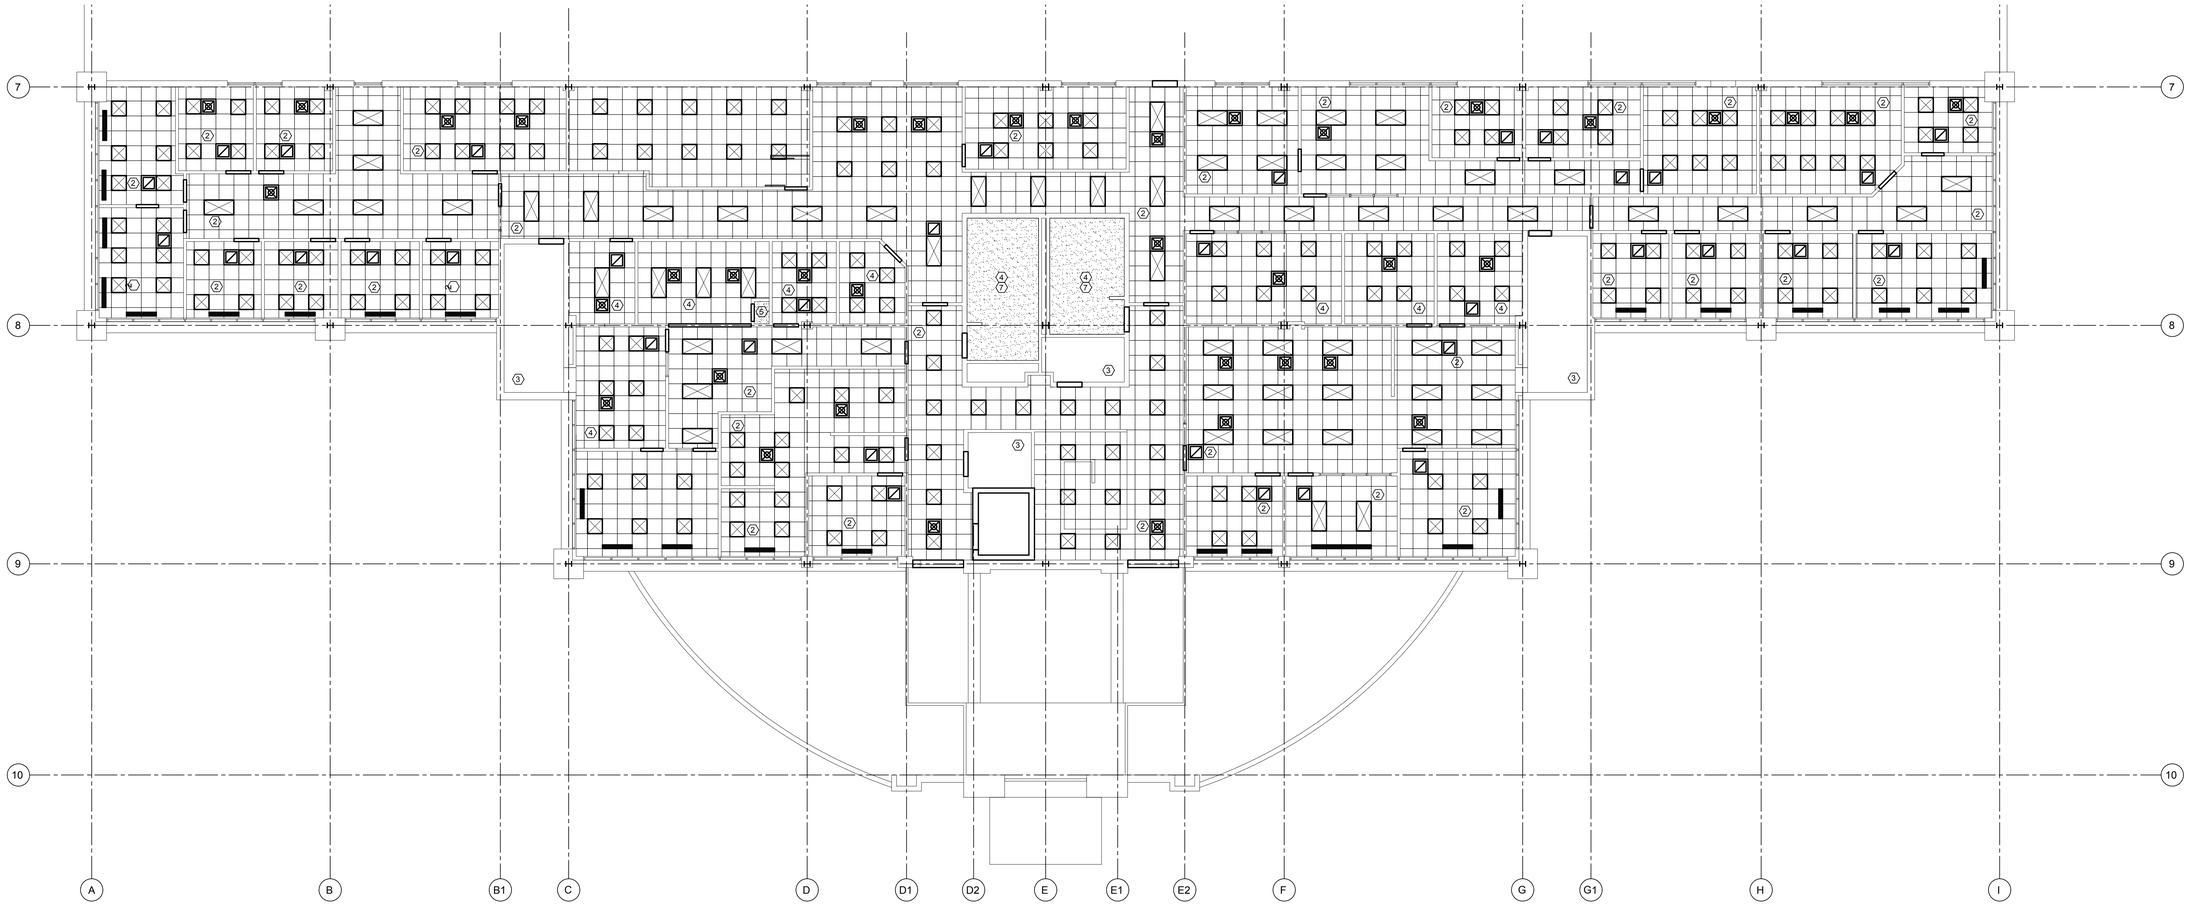

1 PARTIAL 2ND FLOOR REFLECTED CEILING PLAN - AREA "D"
SCALE: 1/8" = 1'-0"

LEGEND

1	INDICATES 11'-0" CEILING HEIGHT
2	INDICATES 10'-0" CEILING HEIGHT A.F.F.
3	EXISTING TO REMAIN
4	INDICATES 9'-0" CEILING HEIGHT A.F.F
5	INDICATES 8'-0" CEILING HEIGHT A.F.F
6	INDICATES I HOUR FIRE RATED GYPSUM CEILING FINISHED AND PAINTED
7	INDICATES MOISTURE RESISTANT GYPSUM CEILING FINISHED AND PAINTED
8	INDICATES GYPSUM CEILING / BULKHEAD FINISHED AND PAINTED
	H.V.A.C. SUPPLY
	LINEAL H.V.A.C. SUPPLY
	H.V.A.C. RETURN
	2 X 2 FLOUR. LIGHT FIXTURE
	2 X 4 FLOUR. LIGHT FIXTURE

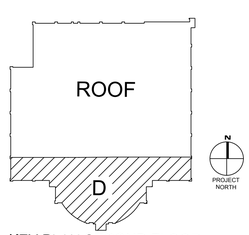

KEY PLAN SECOND FLOOR
NTS

REVISIONS

NO.	DATE	REMARKS	NO.	DATE	REMARKS

I CERTIFY THAT THESE DOCUMENTS WERE PREPARED OR APPROVED BY ME, AND THAT I AM A LICENSED ARCHITECT UNDER THE LAWS OF THE STATE OF MARYLAND

KEITH KOTTI, LICENSE NO. 4001
EXPIRATION DATE: 12/30/2012

IOTT
ARCHITECTURE ENGINEERING INCORPORATED
310 HAMMOND ST. • SUITE 100 • SALISBURY, MARYLAND
(410) 749-7229 • FAX (410) 749-0001

TRI - COUNTY MULTI-PURPOSE CENTER
BUILDING ENVELOPE AND INTERIOR RENOVATION
SALISBURY, MARYLAND

PARTIAL 2ND FLOOR REFLECTED CEILING PLAN - AREA "D"

PRINT DATE:	11.1.2010
IOTT PROJ NO.:	09-035
DESIGN BY:	KI
DRAWN BY:	EJW
SCALE:	AS NOTED
STAGE:	ISSUED FOR BID
DWG. FILE:	09-035-A203

A 203