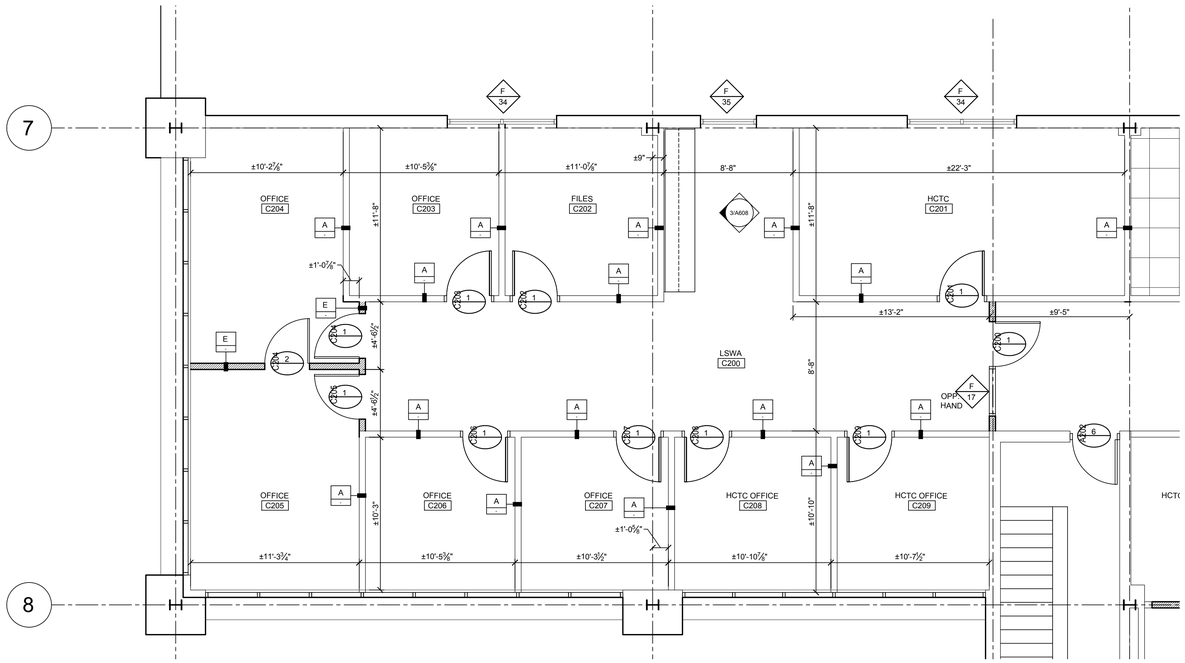

1 LSWA SPACE PLAN
SCALE: 1/4" = 1'-0"

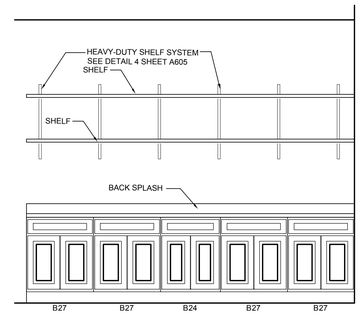

3 INTERIOR ELEVATION
SCALE: 1/2" = 1'-0"

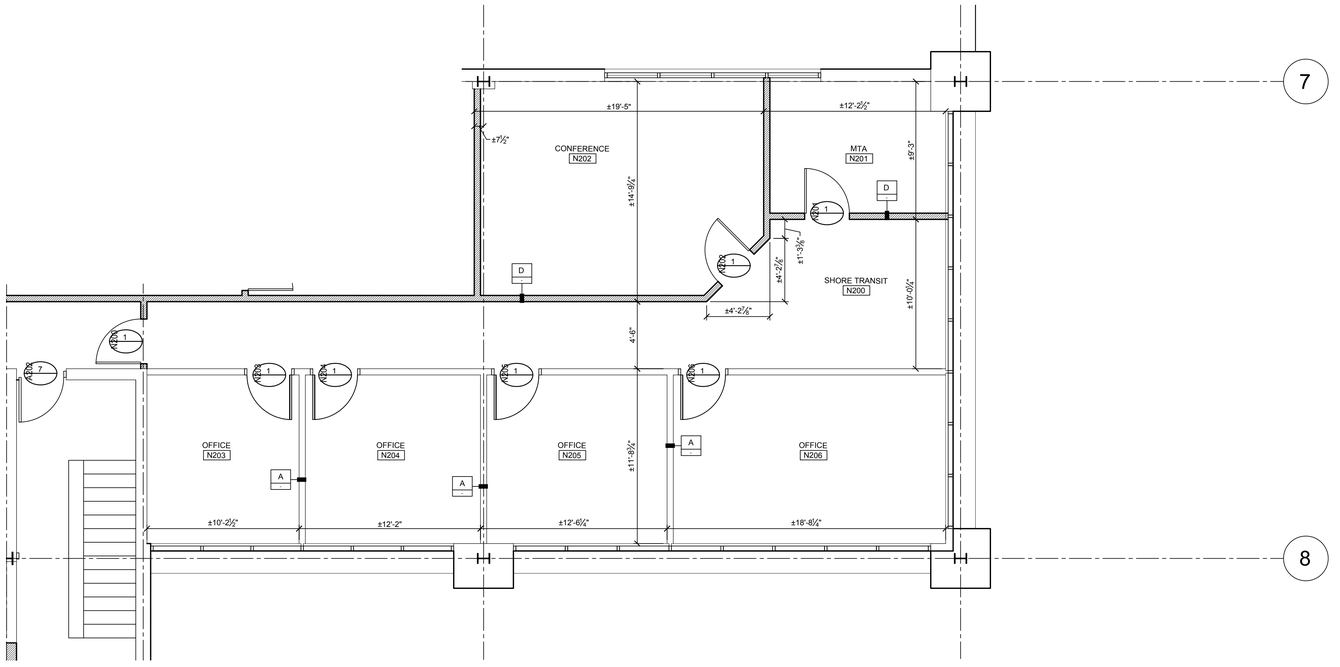

2 SHORE TRANSIT SPACE PLAN
SCALE: 1/4" = 1'-0"

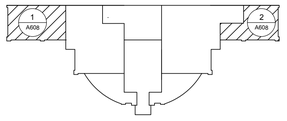

MAPPING PLAN SECOND FLOOR
NTS

REVISIONS

NO.	DATE	REMARKS	NO.	DATE	REMARKS

I CERTIFY THAT THESE DOCUMENTS WERE PREPARED OR APPROVED BY ME, AND I AM A LICENSED ARCHITECT UNDER THE LAWS OF THE STATE OF MARYLAND

KEITH IOTT LICENSE NO. 8057
EXPIRATION DATE: 3/25/2012

IOTT
ARCHITECTURE ENGINEERING INCORPORATED
310 HAMMOND ST. • SUITE 100 SALISBURY, MARYLAND
(410) 749-7229 • FAX (410) 749-0001

TRI - COUNTY MULTI-PURPOSE CENTER
BUILDING ENVELOPE AND
INTERIOR RENOVATION
SALISBURY, MARYLAND

LSWA AND SHORE TRANSIT SPACE PLAN

PRINT DATE: 11.1.2010
IOTT PROJ. NO.: 09-035
DESIGN BY: KI
DRAWN BY: JT
SCALE: AS NOTED
STAGE: ISSUED FOR BID
DWG. FILE: 09-035-A608

A 608