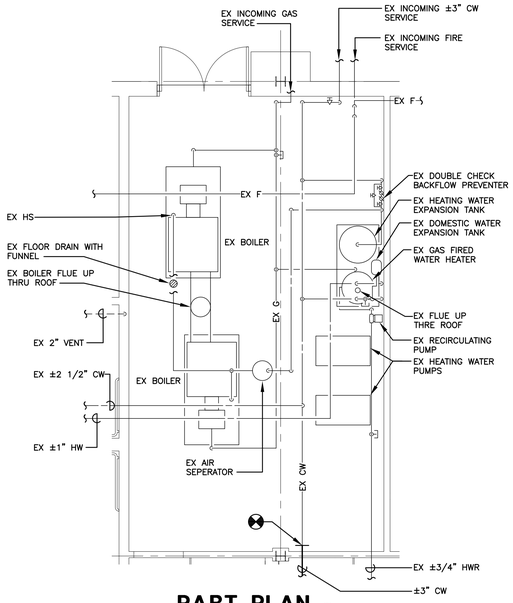

1 PART PLAN - MECHANICAL ROOM

SCALE: 1/4" = 1'-0"

NOTES:

1. REFER TO FOUNDATION PLAN ON DRAWING P200 FOR SANITARY PIPING LAYOUT BELOW FLOOR SLAB.
2. REFER TO THE SANITARY RISER DIAGRAM ON DRAWING P500 FOR PIPE SIZES, CLEANOUTS, AND ADDITIONAL PIPING NOT SHOWN ON THIS PLAN.

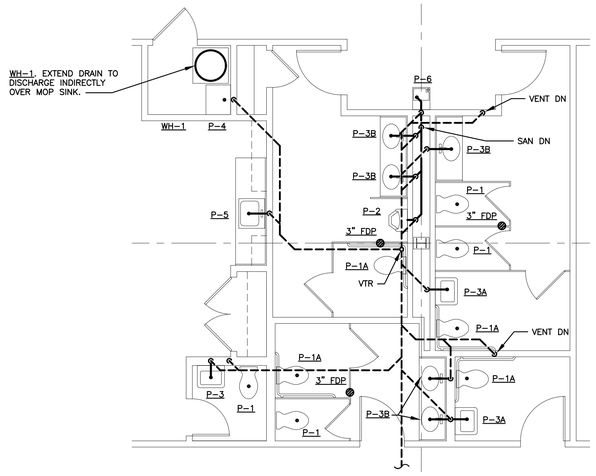

2 PART PLAN - MEN'S AND WOMEN'S RESTROOM - SANITARY

SCALE: 1/4" = 1'-0"

NOTES:

1. REFER TO FOUNDATION PLAN ON DRAWING P200 FOR SANITARY PIPING LAYOUT BELOW FLOOR SLAB.
2. REFER TO THE SANITARY RISER DIAGRAM ON DRAWING P500 FOR PIPE SIZES, CLEANOUTS, AND ADDITIONAL PIPING NOT SHOWN ON THIS PLAN.

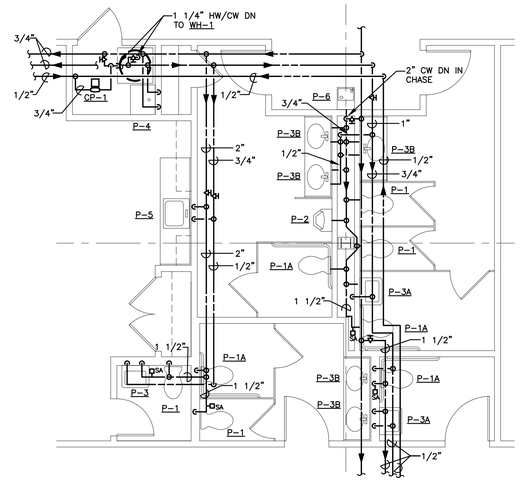

3 PART PLAN - MEN'S AND WOMEN'S RESTROOM - DOMESTIC WATER

SCALE: 1/4" = 1'-0"

NOTES:

1. REFER TO FOUNDATION PLAN ON DRAWING P200 FOR SANITARY PIPING LAYOUT BELOW FLOOR SLAB.
2. REFER TO THE SANITARY RISER DIAGRAM ON DRAWING P500 FOR PIPE SIZES, CLEANOUTS, AND ADDITIONAL PIPING NOT SHOWN ON THIS PLAN.

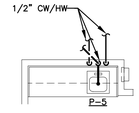

4 PART PLAN - TYPICAL KITCHEN SINK

SCALE: 1/4" = 1'-0"

NOTES:

1. REFER TO FOUNDATION PLAN ON DRAWING P200 & P201 FOR SANITARY PIPING LAYOUT BELOW FLOOR SLAB.
2. REFER TO THE SANITARY RISER DIAGRAM ON DRAWING P500 FOR PIPE SIZES, CLEANOUTS, AND ADDITIONAL PIPING NOT SHOWN ON THIS PLAN.

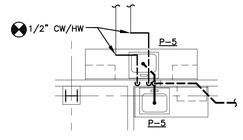

5 PART PLAN - KITCHENETTE P107 & BLOOD TEST P105

SCALE: 1/4" = 1'-0"

NOTES:

1. REFER TO FOUNDATION PLAN ON DRAWING P201 FOR SANITARY PIPING LAYOUT BELOW FLOOR SLAB.
2. REFER TO THE SANITARY RISER DIAGRAM ON DRAWING P500 FOR PIPE SIZES, CLEANOUTS, AND ADDITIONAL PIPING NOT SHOWN ON THIS PLAN.

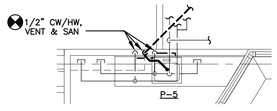

6 PART PLAN - KITCHENETTE SINK

SCALE: 1/4" = 1'-0"

NOTES:

1. REFER TO FOUNDATION PLAN ON DRAWING P201 FOR SANITARY PIPING LAYOUT BELOW FLOOR SLAB.
2. REFER TO THE SANITARY RISER DIAGRAM ON DRAWING P500 FOR PIPE SIZES, CLEANOUTS, AND ADDITIONAL PIPING NOT SHOWN ON THIS PLAN.

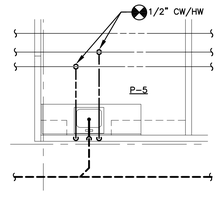

7 PART PLAN - KITCHENETTE B122

SCALE: 1/4" = 1'-0"

NOTES:

1. REFER TO FOUNDATION PLAN ON DRAWING P201 FOR SANITARY PIPING LAYOUT BELOW FLOOR SLAB.
2. REFER TO THE SANITARY RISER DIAGRAM ON DRAWING P500 FOR PIPE SIZES, CLEANOUTS, AND ADDITIONAL PIPING NOT SHOWN ON THIS PLAN.

REVISIONS

NO.	DATE	REMARKS

"Professional Certification. I hereby certify that the documents were prepared or approved by me, and that I am a duly licensed professional engineer under the laws of the State of Maryland, License No. 21087, Expiration Date: 2012-06-14."

IOTT
ARCHITECTURE ENGINEERING INCORPORATED
310 HAMMOND ST. . SUITE 100 . SALISBURY, MARYLAND
(410) 749-7229 . FAX (410) 749-0001

TRI - COUNTY COUNCIL
REGIONAL CENTER
ROUTE 50, EAST
SALISBURY, MARYLAND

PART PLAN - PLUMBING - NEW WORK

PRINT DATE: 11/01/10
SPA PROJ. NO.: 2009.0264
DESIGN BY: MW/TC
DRAWN BY: TC/ MW
SCALE: AS NOTED
STAGE: ISSUED FOR BIDS
DWG. FILE: 09264P400

P 400

SHEET: 28 OF 28
ISSUED DATE: 11/01/10

2009.0264