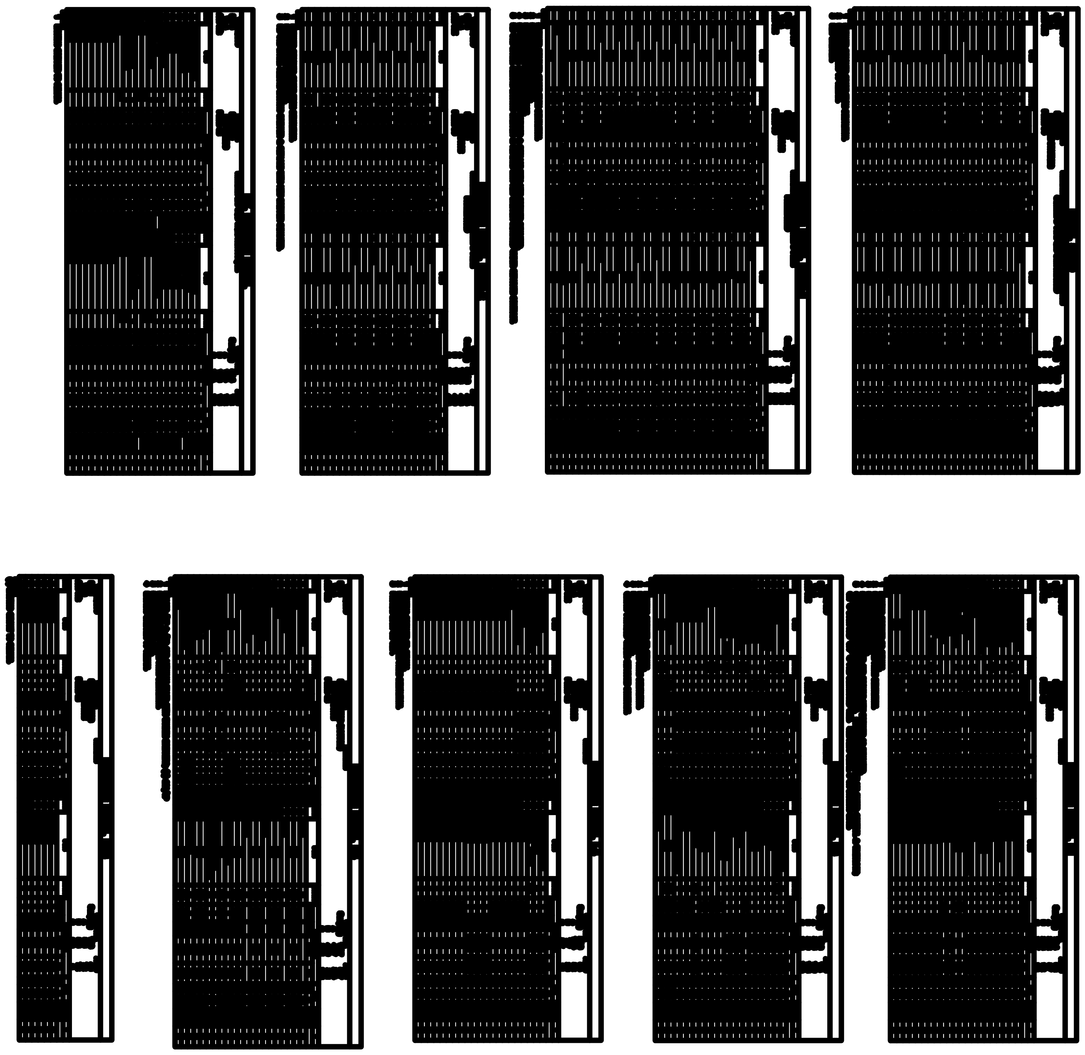

E
002

SHEET NO. 002
SHEET DATE 11/01/10

PRINT DATE: 11/01/10
DRAWN BY: DAVID
CHECKED BY: DAVID
DATE: 11/01/10
SCALE: AS NOTED
DWG FILE: DWG_ENG_SPEC_ELEC

TRI - COUNTY COUNCIL
REGIONAL CENTER
ROUTE 50 , EAST
SALISBURY, MARYLAND

ELECTRICAL SCHEDULE

IOTT
ARCHITECTURE
ENGINEERING
INCORPORATED
310 HAMMOND ST. • SUITE 100 SALISBURY, MARYL
(410) 749-7229 • FAX (410) 749-0001

SCHLENGER/PITZ & Associates, Inc
Consulting Engineers

Mill Address Road, Trenton, NC 28585 Phone 410.341.1227 Fax 410.341.1
Old Farm Lane Stewartsville, PA 17561 Phone 717.227.2320 Fax 717.227.9
North Main Street Salisbury, NC 28875 Phone 302.436.2733 Fax 302.436.5

www.spengineers.com © Copyright 2006

REVISIONS

NO	DATE	REMARKS	NO	DATE	REMARKS