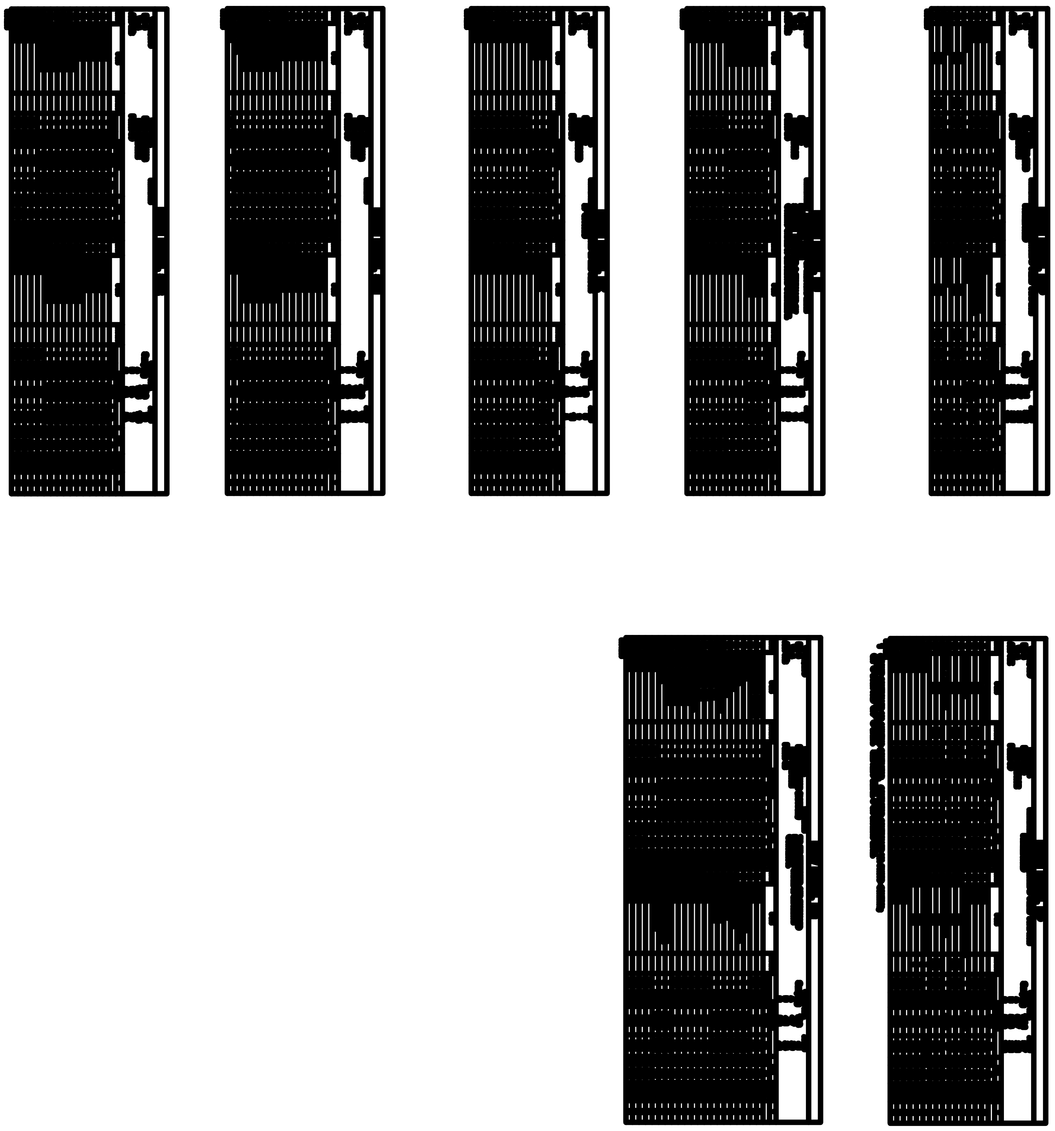

E
004

PRINT DATE: 11/05/10
SPA PROJ. NO. 2009.000
JC SCALE: 1/4"=1'-0"
DRAWN BY: DRH
SCALE: AS NOTED
DATE: 10/04/2010
DWG. FILE: 2009.000_E0

TRI - COUNTY COUNCIL
REGIONAL CENTER
ROUTE 50 , EAST
SALISBURY, MARYLAND

ELECTRICAL SCHEDULE

IOTT
ARCHITECTURE
ENGINEERING
INCORPORATED
310 HAMMOND ST. , SUITE 100 SALISBURY, MARYL
(410) 749-7229 , FAX (410) 749-0001

SCHLENGER/PITZ
& Associates, Inc
Consulting Engineers
Mid Atlantic Road, Stockton, MD 21860 Phone 410.561.1337 Fax 410.561.1
Old Farm Lane Stroudsburg, PA 17301 Phone 717.237.2320 Fax 717.237.80
North Main Street Sellsville, DE 19975 Phone 302.436.2733 Fax 302.436.33
www.spengineers.com © Copyright 2008

REVISIONS

NO	DATE	REMARKS	NO	DATE	REMARKS