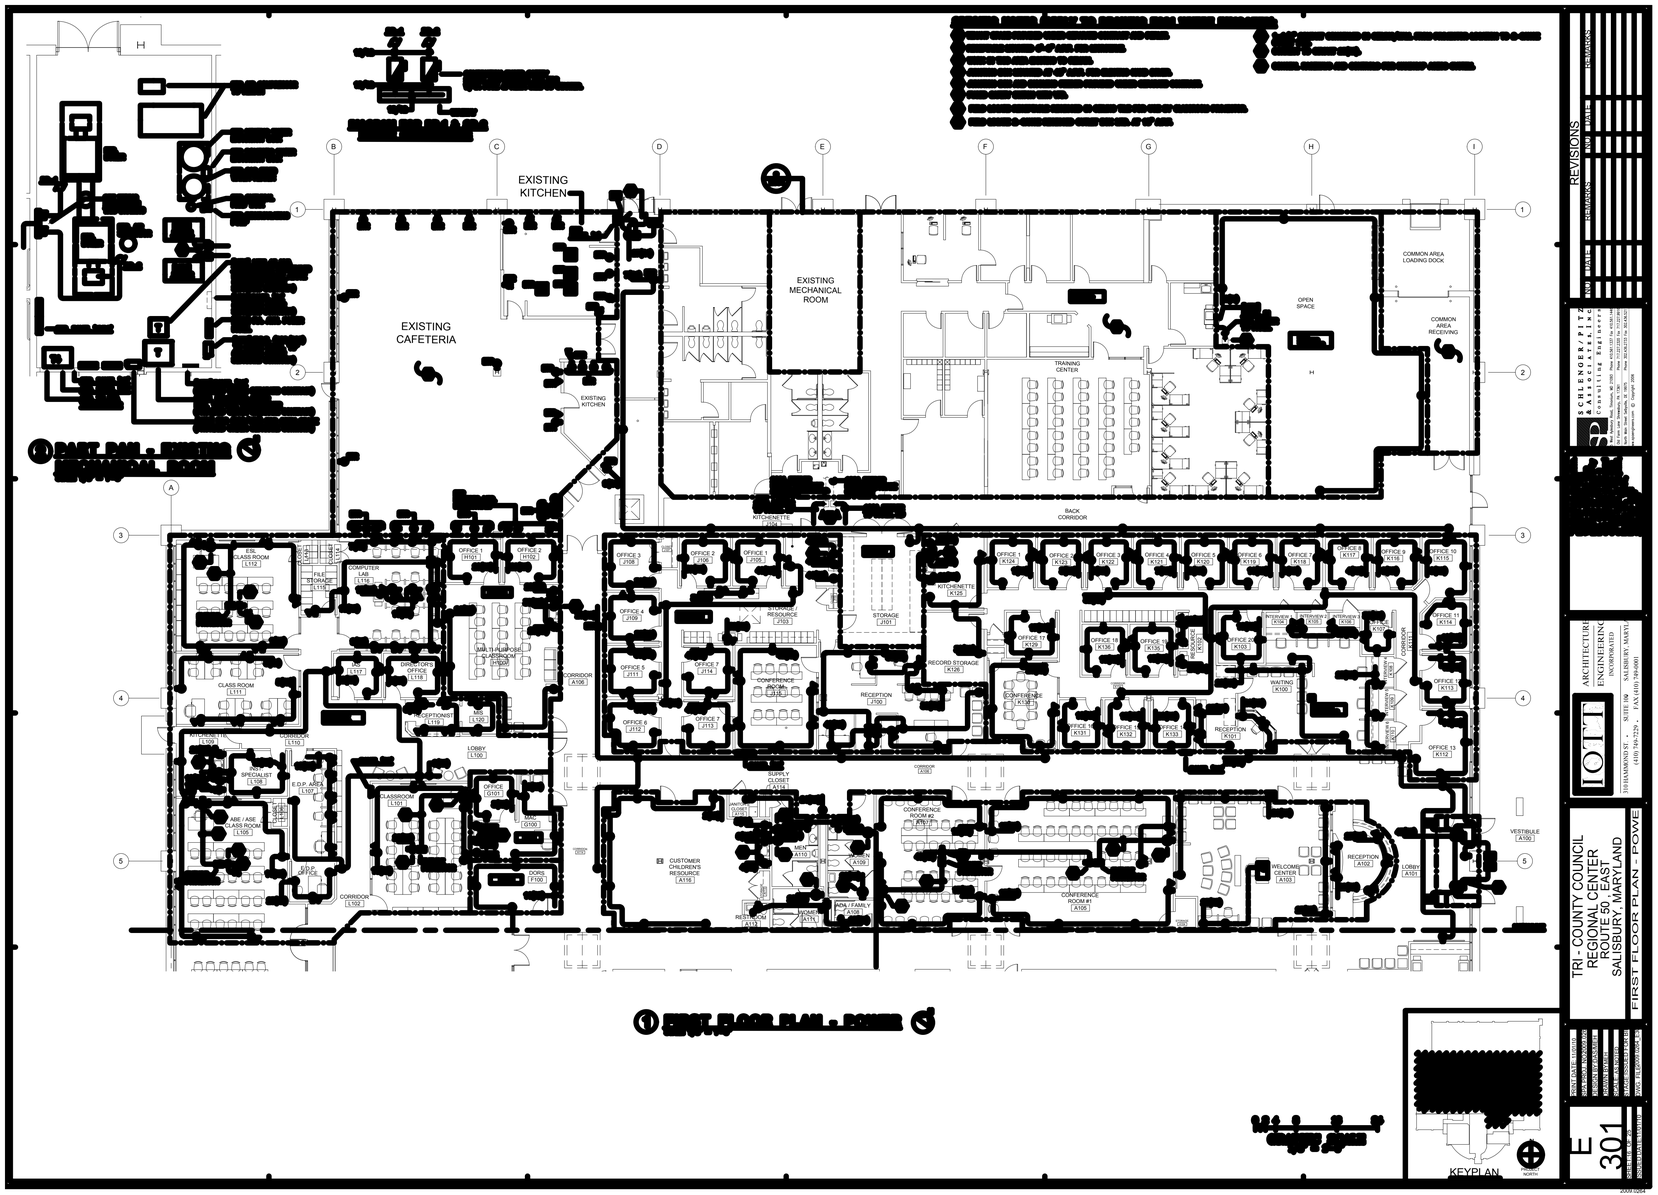

REVISIONS

SCHLENGER/PITZ ASSOCIATES, Inc.
Consulting Engineers
Phone: 410.543.9000 Fax: 410.543.9001
© Copyright 2006

IOTT
ARCHITECTURE ENGINEERING INTERIORS
101 HAMMONDS LN. - SUITE 100 - SALISBURY, MARYLAND
(410) 546-2229 - FAX (410) 749-0003

TRI - COUNTY COUNCIL
REGIONAL CENTER
ROUTE 50 - EAST
SALISBURY, MARYLAND

FIRST FLOOR PLAN - POWER

E 301

2006.0284