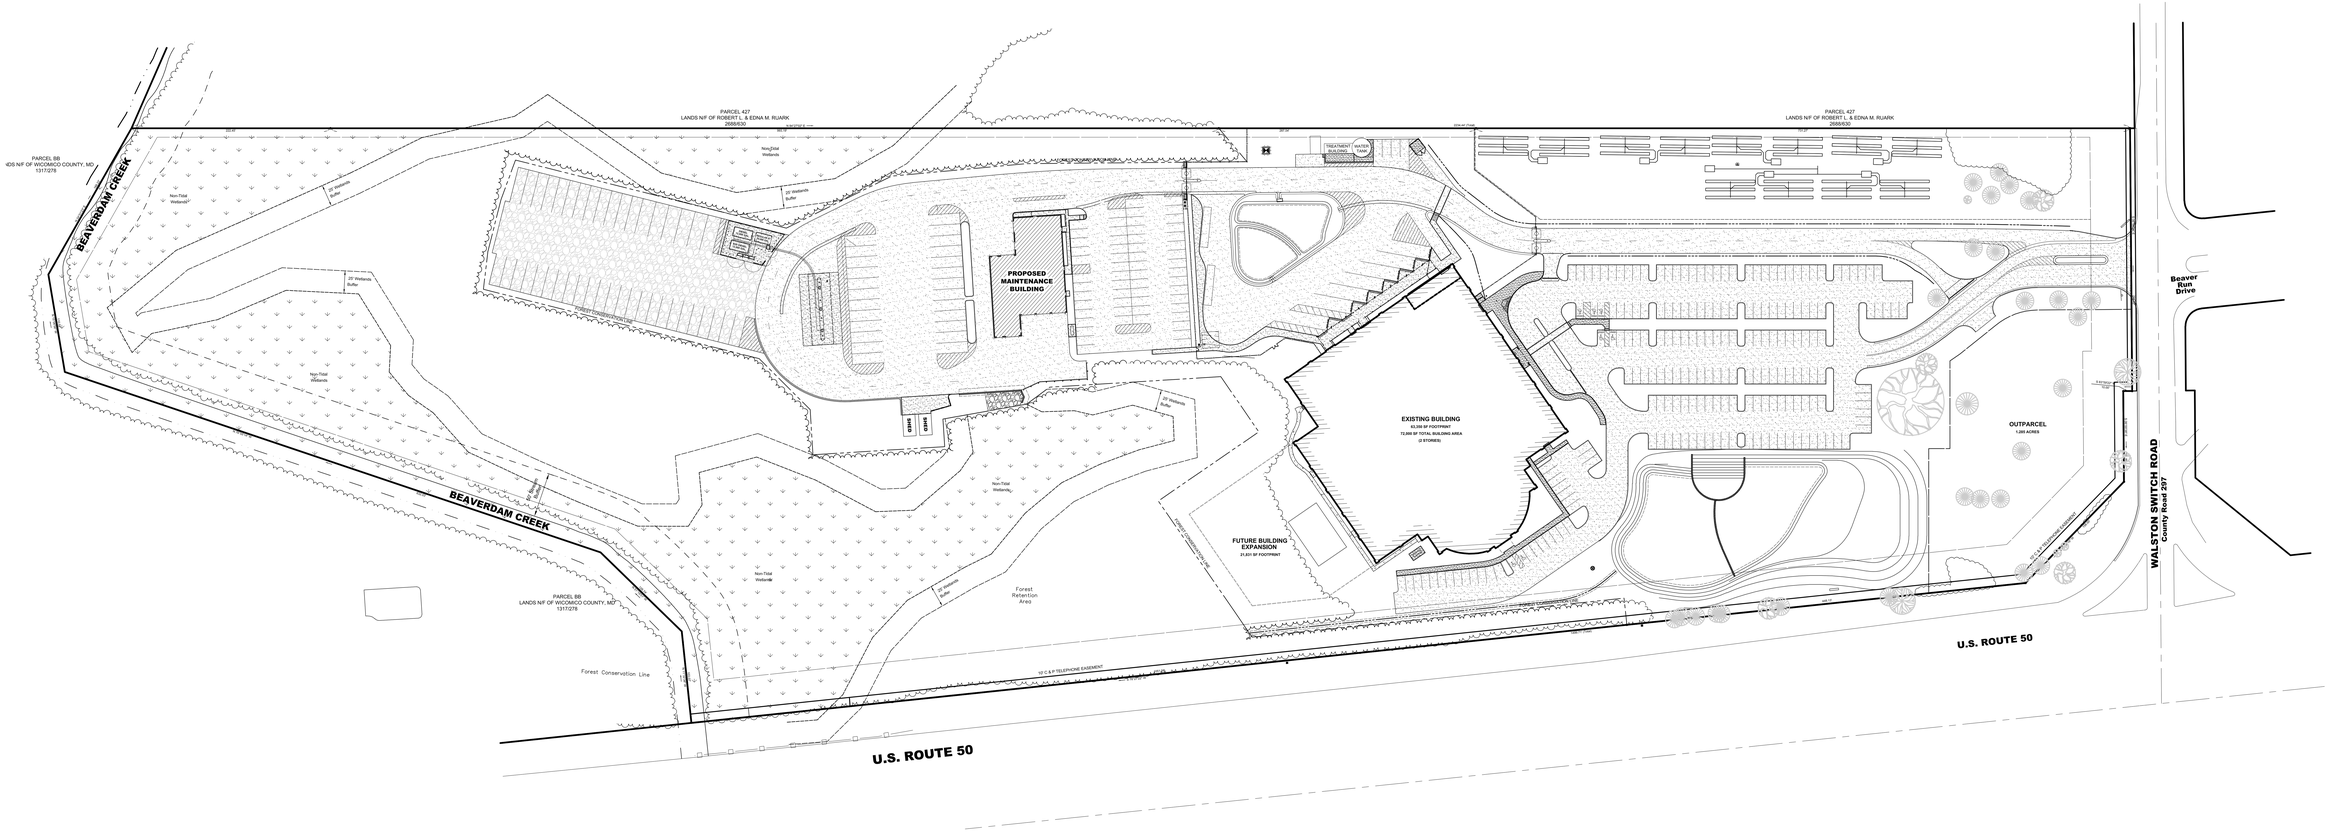
PARCEL 437
LANDS N/F OF ROBERT L. & EDNA M. RUARK
2698/630
PARCEL BB
LANDS N/F OF WICOMICO COUNTY, MD
1317/278
BEAVERDAM CREEK
Non-Tidal Wetlands
25' Wetlands Buffer
Non-Tidal Wetlands
PROPOSED MAINTENANCE BUILDING
TREATMENT BUILDING
WATER TANK
EXISTING BUILDING
83,339 SF FOOTPRINT
72,266 SF TOTAL BUILDING AREA
(2 STORIES)
FUTURE BUILDING EXPANSION
21,631 SF FOOTPRINT
OUTPARCEL
1.249 ACRES
Forest Retention Area
Forest Conservation Line
50' E.S.P. TELEPHONE EASEMENT
U.S. ROUTE 50
WALSTON SWITCH ROAD
County Road 297
Beaver Run Drive